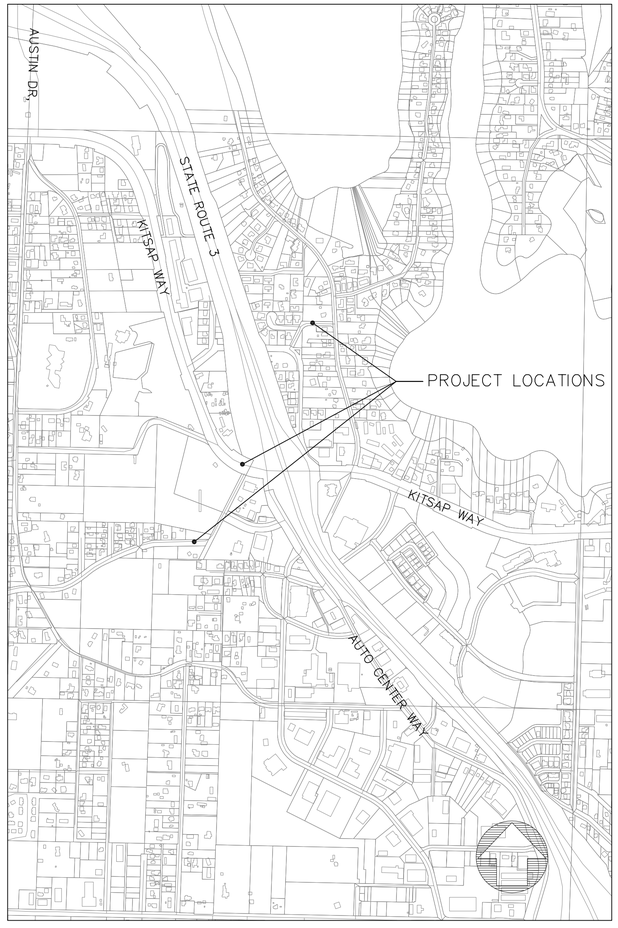


0 75 150 300

PRELIMINARY NOT FOR CONSTRUCTION

0 1" 2"

TWO INCHES AT FULL SCALE
IF NOT SCALE ACCORDINGLY

SCALE

HORIZ. 1"=150' VERT. VSCALE

CAD FILE:

**CITY OF BREMERTON**
**DEPARTMENT OF PUBLIC WORKS & UTILITIES**
**ENGINEERING DIVISION**

PROJECT TITLE

OSTRICH CREEK CULVERT IMPROVEMENTS

SHEET TITLE

EXHIBIT 1A - VICINITY MAP

Exhibit 1A
Vicinity Map