City of Bremerton

PUBLIC WORKS

ENGINEERING DIVISION

TYPICAL ROAD SECTION
COLLECTOR

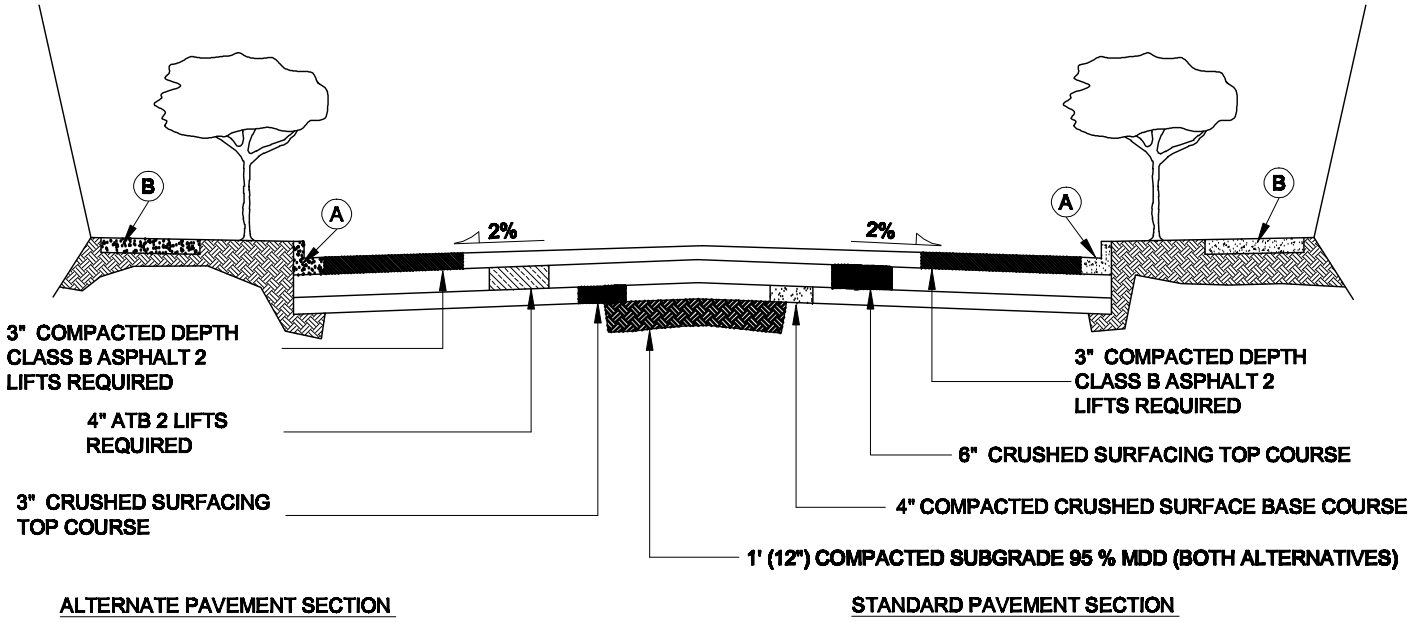

ALTERNATE PAVEMENT SECTION

STANDARD PAVEMENT SECTION

NOTES:

1 SLOPE EASEMENTS MAY BE REQUIRED (TYPICAL)

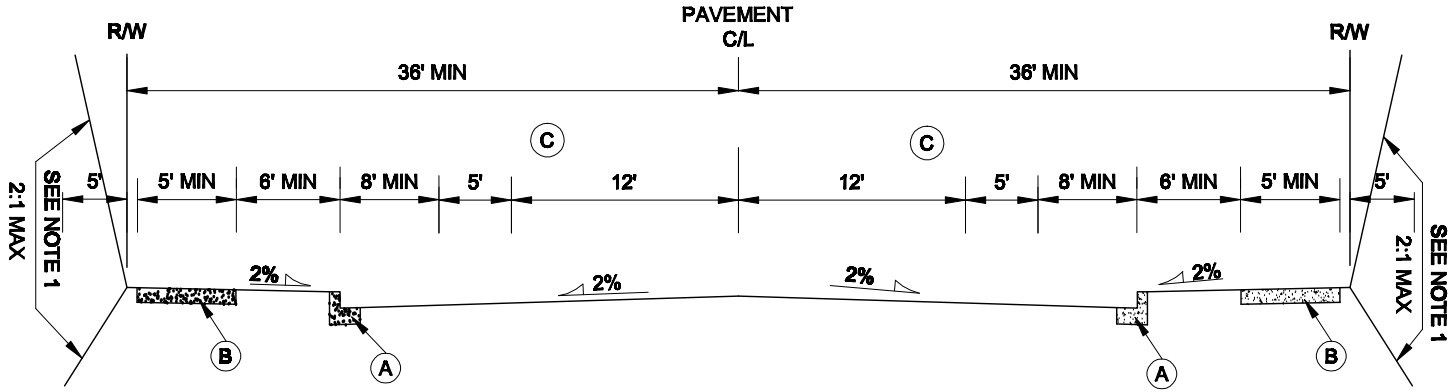

(A) CONCRETE CURB AND GUTTER TYPE A, SEE STD DETAIL 3110

(B) CONCRETE SIDEWALK, SEE STD DETAIL 3101, 3102

(C) 12' LANE IF TURN LANE IS NOT REQUIRED, AS DIRECTED BY CITY ENGINEER.

Alteration of this drawing is prohibited. Any approval of an altered drawing is unauthorized and void.

3006

Revision Date 8/15/08